LOCATION

FLOOR DRAINS

SQUARE FLANGE WITH NICKEL BRONZE TRACTOR GRATE

FOR USE WITH WATERPROOF DECK COVERINGS FOR WOOD DECK OR CONCRETE CONSTRUCTION

FUNCTION: Used on promenade roof decks and roof recreational areas where waterproof traffic deck covering is to be installed. Wide flange allows adhesion of waterproof traffic deck covering, insuring watertight integrity, for particular use with wood deck construction.
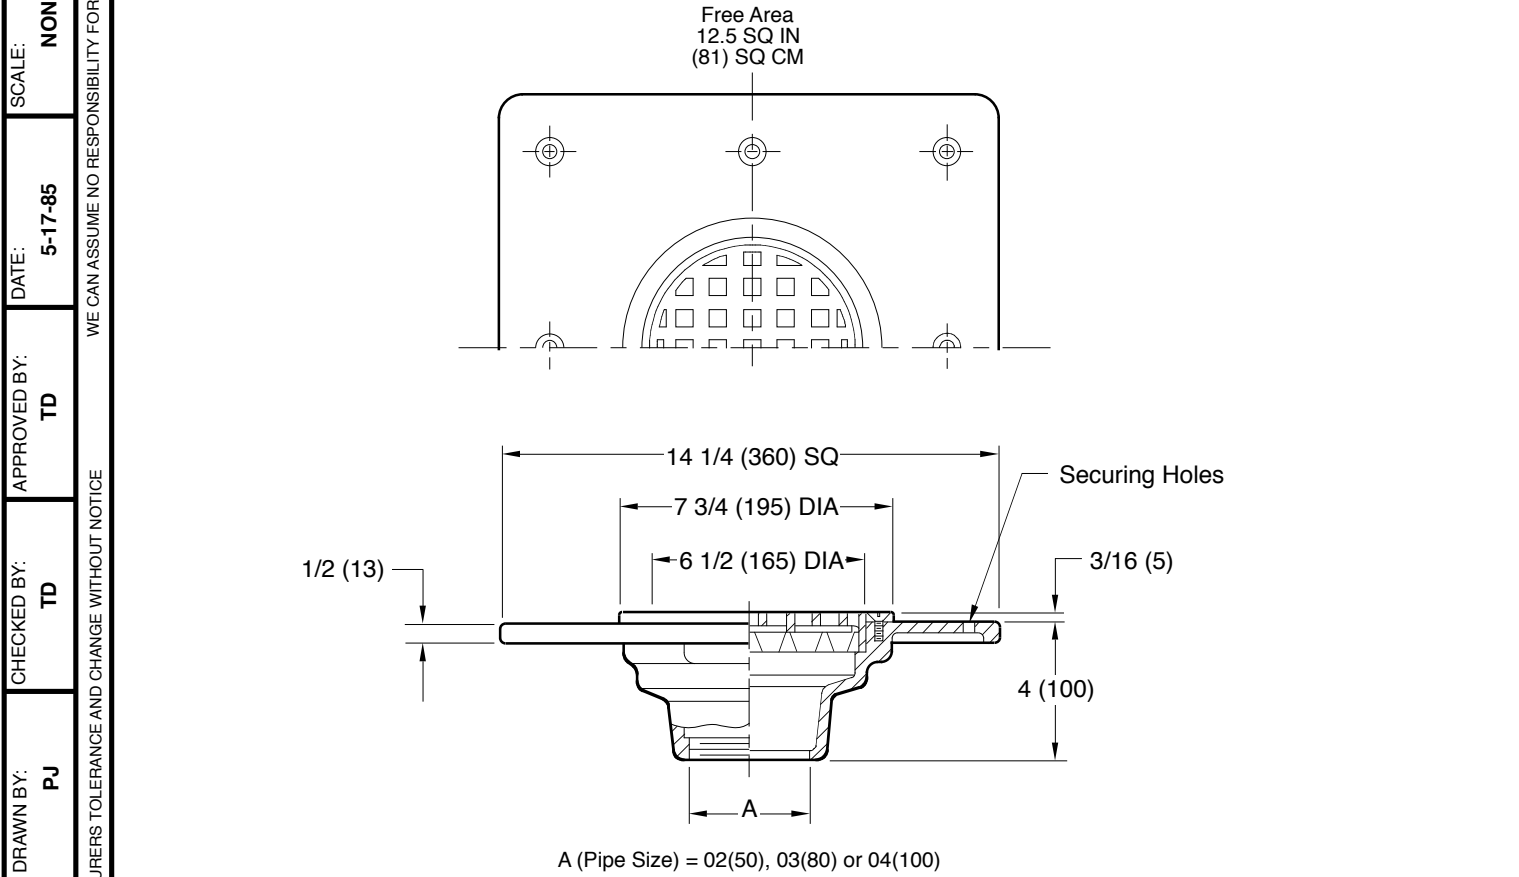
Free Area
12.5 SQ IN
(81) SQ CM

14 1/4 (360) SQ
7 3/4 (195) DIA
6 1/2 (165) DIA
1/2 (13)
Securing Holes
3/16 (5)
4 (100)
A

A (Pipe Size) = 02(50), 03(80) or 04(100)

Fig. DX2568C . . . CAULK OUTLET
Fig. DX2568T . . . THREADED OUTLET

REGULARLY FURNISHED:
Duco Cast Iron Body with Nickel Bronze Tractor Grate and Rim.

VARIATIONS:
NO-HUB Adaptor (Specify Fig. 2646Y)
Sediment Bucket -B
Vandal Proof Grate -U
Underdeck Clamp -UDC
Quad Close Trap Seal (Specify Fig. 2692)

OPTIONAL MATERIALS:
Galvanized Cast Iron -G
Polished Bronze Top -PB

NOTE: Dimensions shown in parentheses are in millimeters.

Left margin:
E
DRAWING NUMBER SDX2568
SIZE A
SCALE: NONE
DATE: 5-17-85
APPROVED BY: TD
CHECKED BY: TD
DRAWN BY: PJ
DX2568
FIGURE NUMBER

WE CAN ASSUME NO RESPONSIBILITY FOR USE OF SUPERSEDED OR VOID DATA
DIMENSIONS ARE SUBJECT TO MANUFACTURERS TOLERANCE AND CHANGE WITHOUT NOTICE

REV.	DATE	DESCRIPTION	BY	CKD. BY
E	7-17-15	Revised Variations	TBW	CL
D	04/22/04	Added UDC to Variations	JJ	CL
C	2-23-96	Added Millimeters	EMB	BS

WEIGHT POUNDS

VOLUME CUBIC FEET

FIGURE NUMBER

DX2568